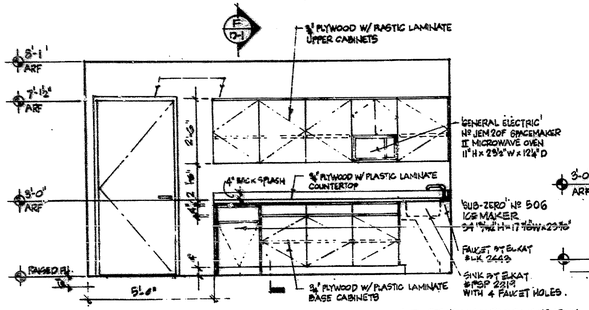

1 ELEVATION
GN-104

NOTE: FOR HANDICAPPED SINK SECTION INFO. SEE SECTION A ON THIS DWG.

SCALE: ⅜"=1'-0"

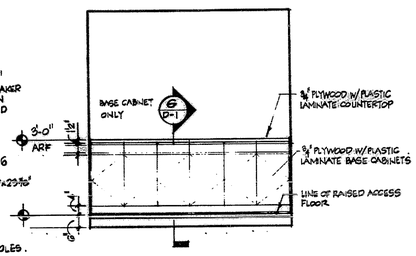

2 ELEVATION
GN-104

SCALE: ⅜"=1'-0"

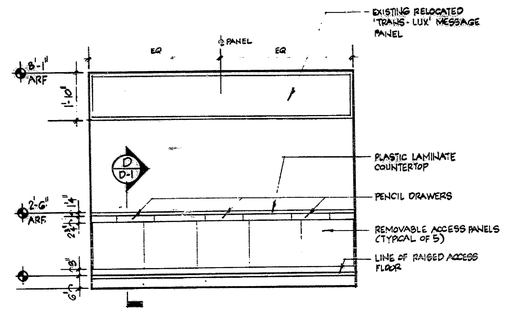

3 ELEVATION
GN-104

SCALE: ⅜"=1'-0"

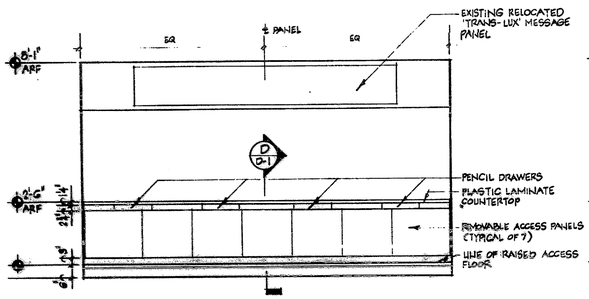

4 ELEVATION
GN-104

SCALE: ⅜"=1'-0"

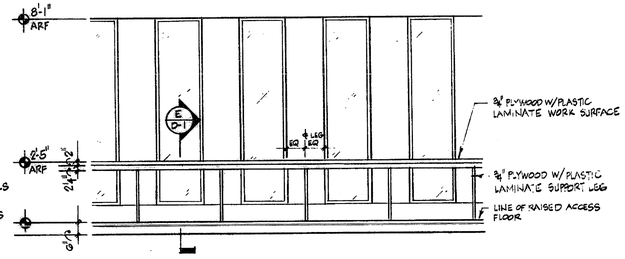

5 ELEVATION
GN-104

SCALE: ⅜"=1'-0"

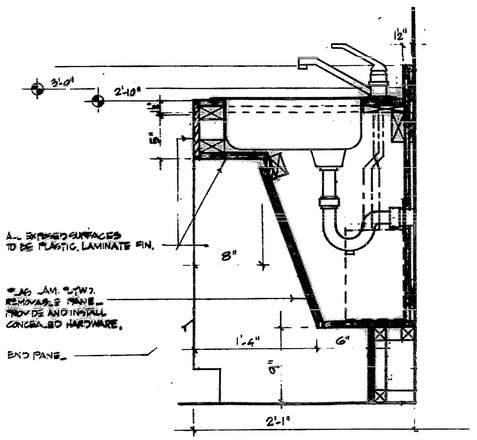

(A) SECTION THRU HANDICAPPED SINK
1½"=1'-0"

NOTES:

PLASTIC LAMINATE:
'WILSONART' NO 1500N-G GREY

ISSUES:

NO.	DATE	COPIES	ISSUE

NO.	DATE	REVISIONS

client name
CANTOR FITZGERALD
1 WORLD TRADE CENTER NEW YORK, N.Y.

drawing title: ELEVATIONS
dwg. no.: E-1

scale	proj. no.	date	floor
1/8"=1'-0"	RZ-103-2010	2/14/92	104
drawn by	approved by	sheet no. OF	

MANCINI • DUFFY
MANCINI DUFFY ASSOCIATES
SPACE PLANNERS AND INTERIOR DESIGNERS
ONE WORLD TRADE CENTER, NEW YORK, N.Y.,10048 212 938 1260

DRAWING NUMBER
PLAN HOLD CORPORATION • IRVINE, CALIFORNIA
REORDER BY NUMBER ONLY

DRAWING NUMBER
PLAN HOLD CORPORATION • IRVINE, CALIFORNIA
REORDER BY NUMBER ONLY

DRAWING NUMBER
PLAN HOLD CORPORATION • IRVINE, CALIFORNIA
REORDER BY NUMBER ONLY

A-104
Cantor Fitzgerald
2/14/92
443-131